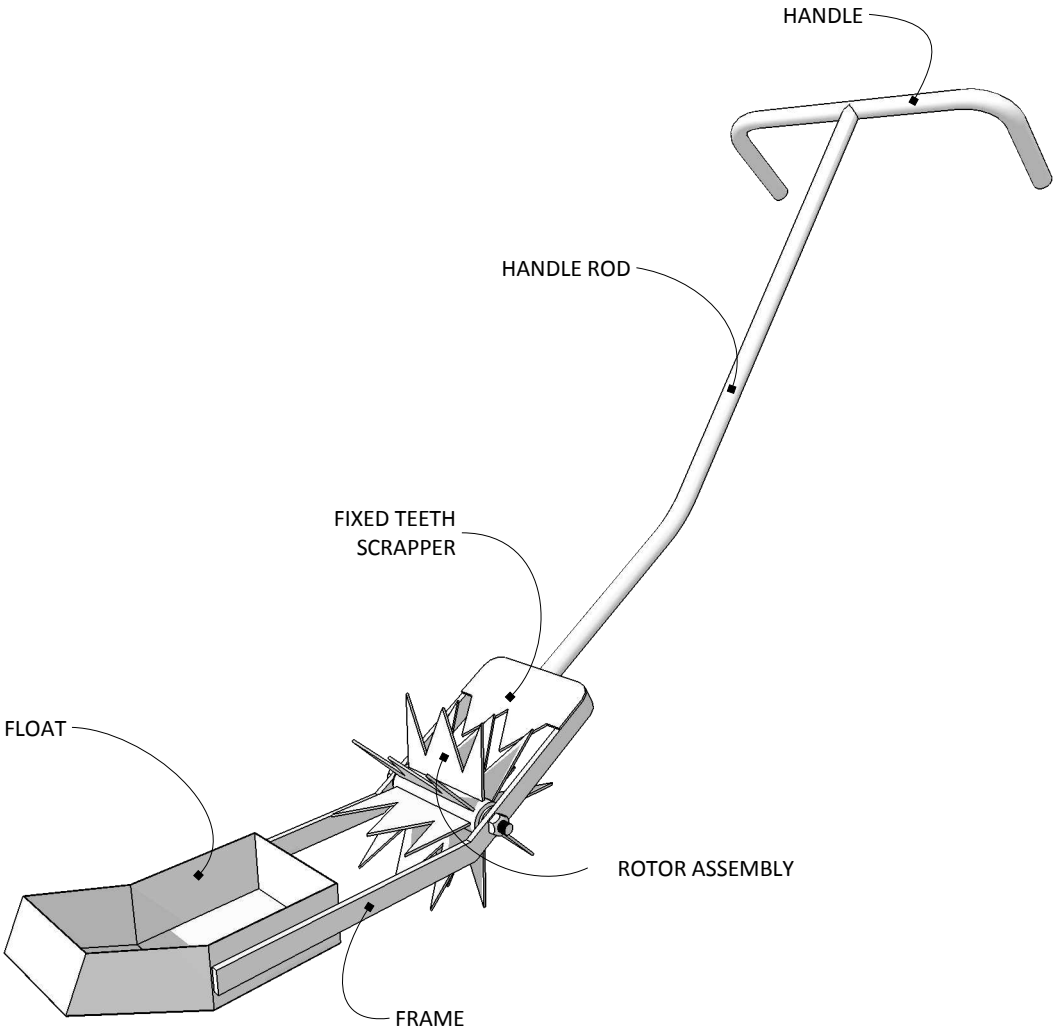

Earth Links
519 Seabright Ave., Suite 216 • Santa Cruz, CA 95062
www.earthlinksinc.org • elinks@cruzio.com • 831-457-0414

PROJECT:

MANDAVA WEEDER

ISSUE: **Oct 01, 2016**

SHEET: **PERSPECTIVE**

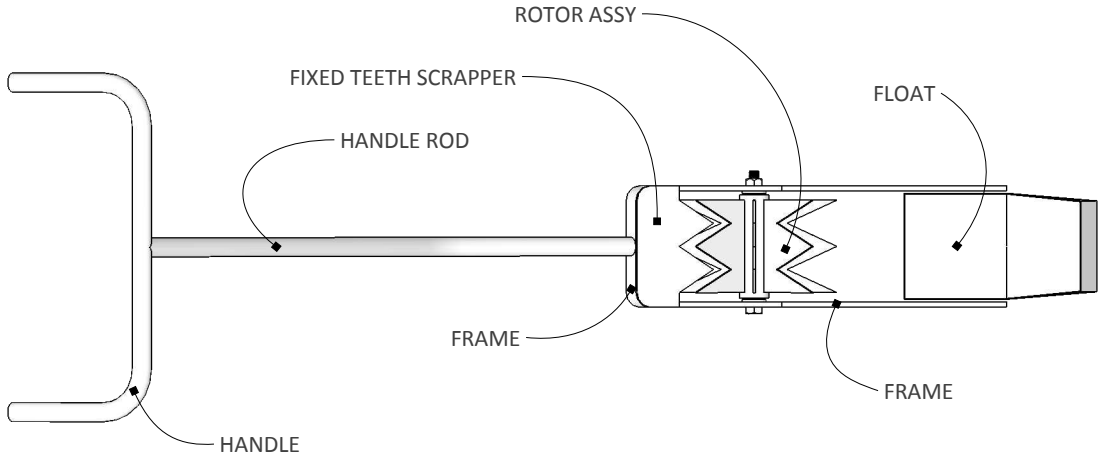

P1 **TOP VIEW**
SCALE: 1:10

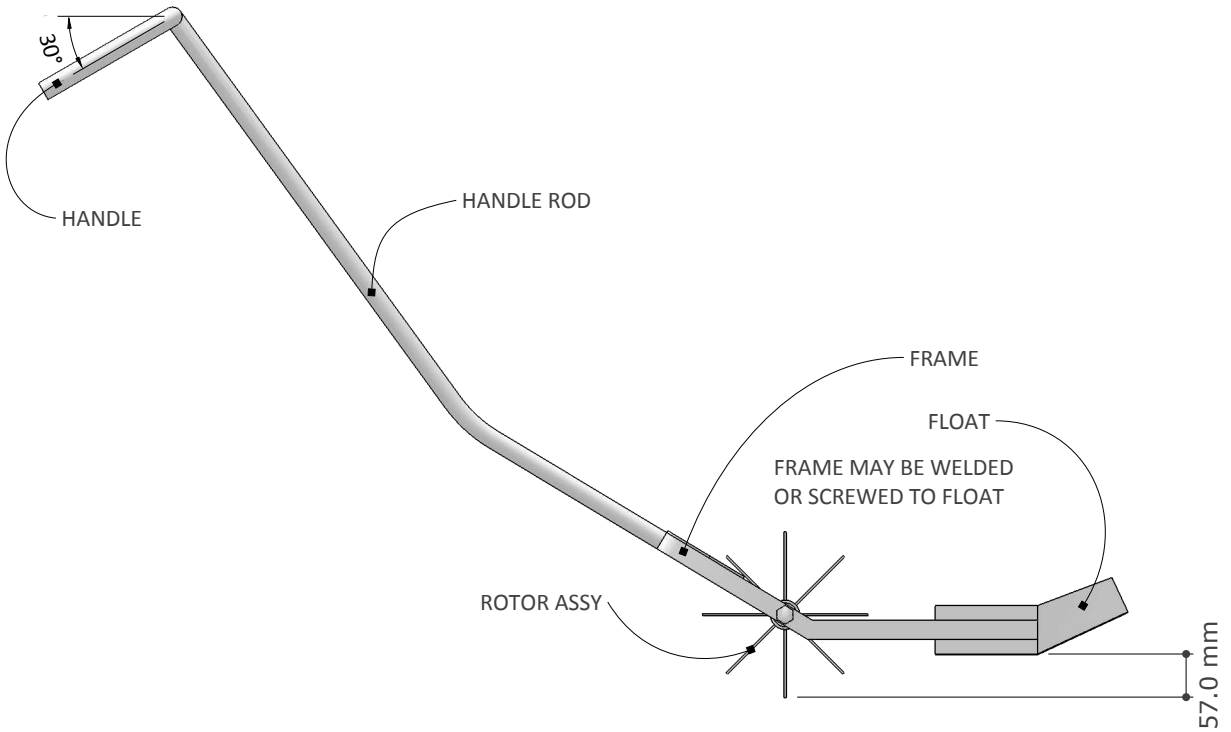

E1 **SIDE VIEW**
SCALE: 1:10

Earth Links
519 Seabright Ave., Suite 216 • Santa Cruz, CA 95062
www.earthlinksinc.org • elinks@cruzio.com • 831-457-0414

PROJECT:

MANDAVA WEEDER

ISSUE: **Oct 01, 2016**

SHEET: **TOP & SIDE VIEW**

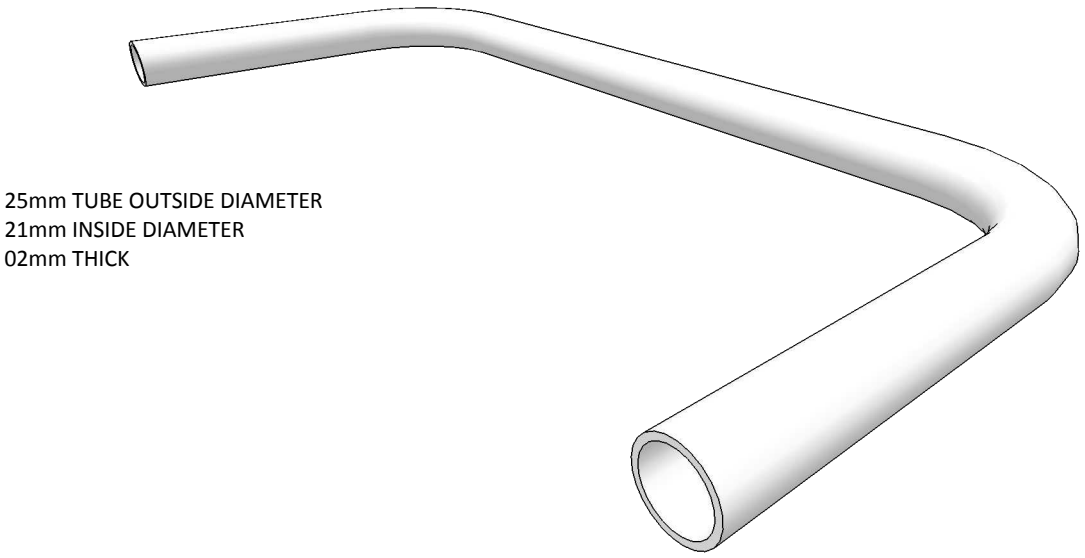

25mm TUBE OUTSIDE DIAMETER
21mm INSIDE DIAMETER
02mm THICK

3D1 **PERSPECTIVE**
SCALE: NTS

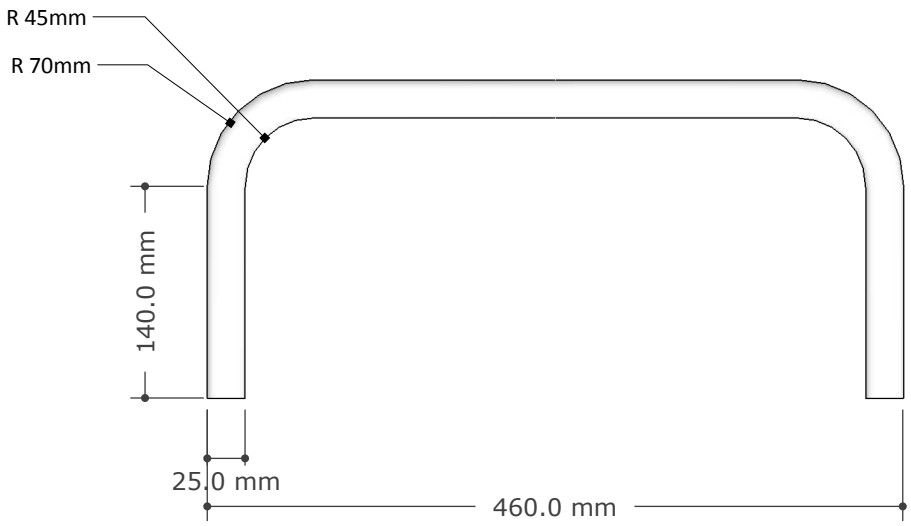

P2 **TOP VIEW**
SCALE: 1:5

Earth Links
519 Seabright Ave., Suite 216 • Santa Cruz, CA 95062
www.earthlinksinc.org • elinks@cruzio.com • 831-457-0414

PROJECT:

MANDAVA WEEDER

ISSUE: **Oct 01, 2016**

SHEET: **HANDLE**

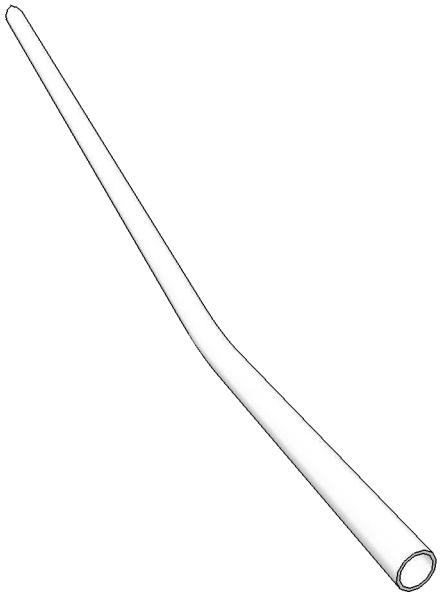

3D2 **PERSPECTIVE**
SCALE: NTS

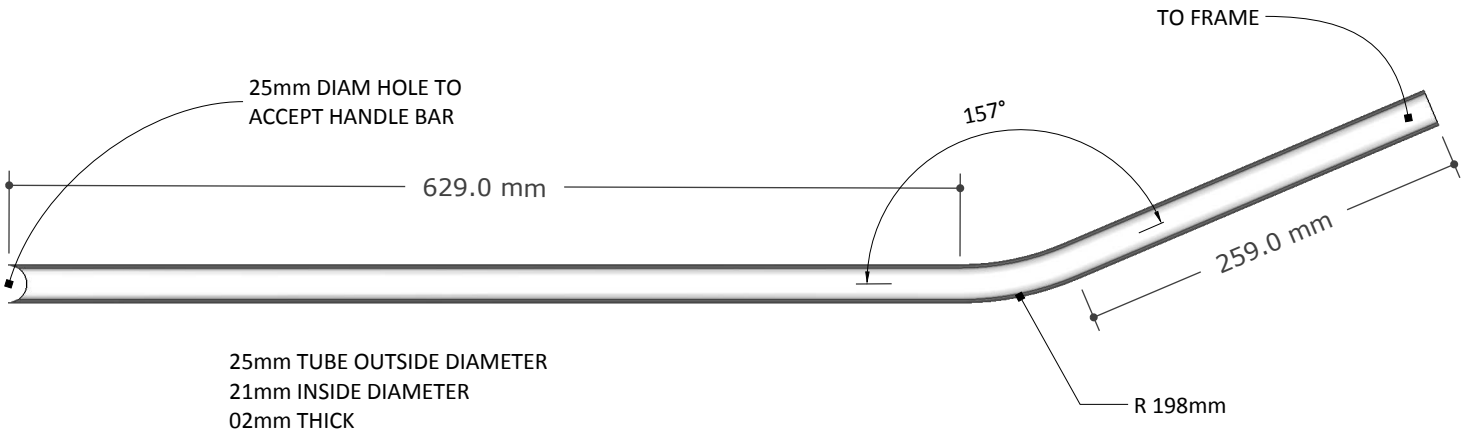

25mm TUBE OUTSIDE DIAMETER
21mm INSIDE DIAMETER
02mm THICK

S1 **SECTION**
SCALE: 1:5

Earth Links
519 Seabright Ave., Suite 216 • Santa Cruz, CA 95062
www.earthlinksinc.org • elinks@cruzio.com • 831-457-0414

PROJECT:

MANDAVA WEEDER

ISSUE: **Oct 01, 2016**

SHEET: **HANDLE ROD**

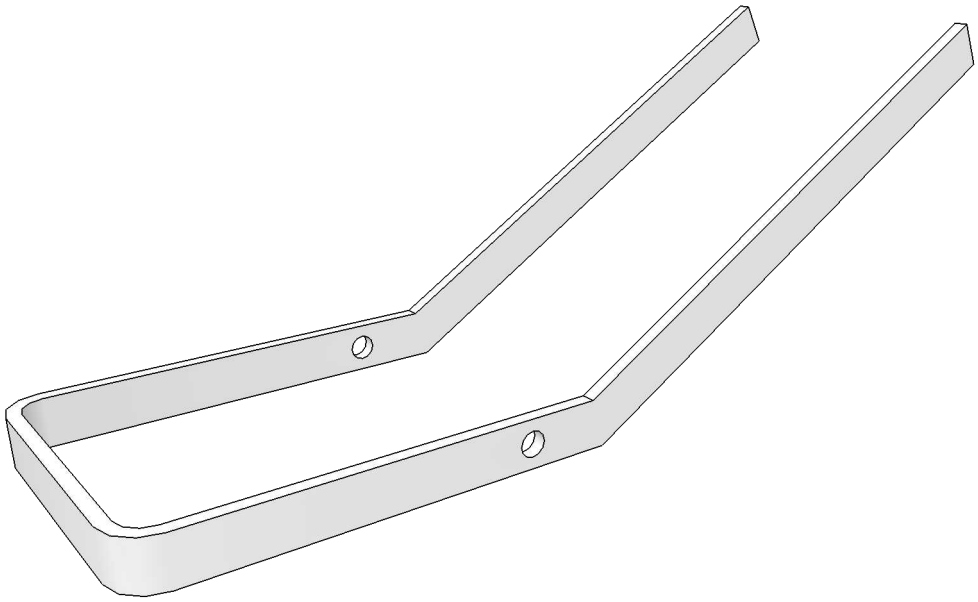

3D3 **PERSPECTIVE**
SCALE: NTS

P3 **TOP VIEW**
SCALE: 1:5

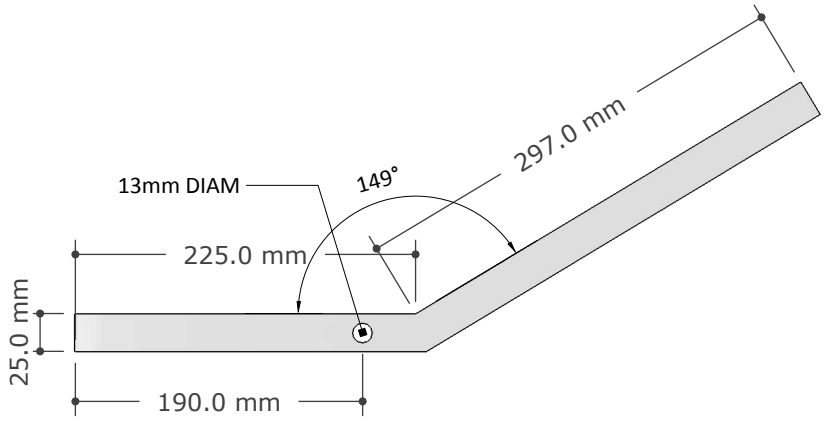

E2 **SIDE VIEW**
SCALE: 1:5

Earth Links
519 Seabright Ave., Suite 216 • Santa Cruz, CA 95062
www.earthlinksinc.org • elinks@cruzio.com • 831-457-0414

PROJECT:

MANDAVA WEEDER

ISSUE: **Oct 01, 2016**

SHEET: **FRAME**

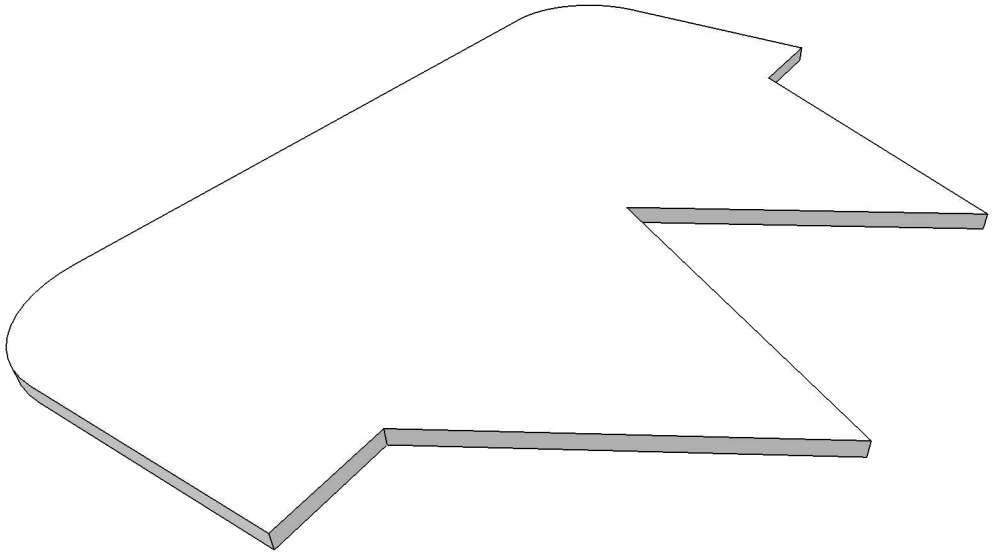

3D4 **PERSPECTIVE**
SCALE: NTS

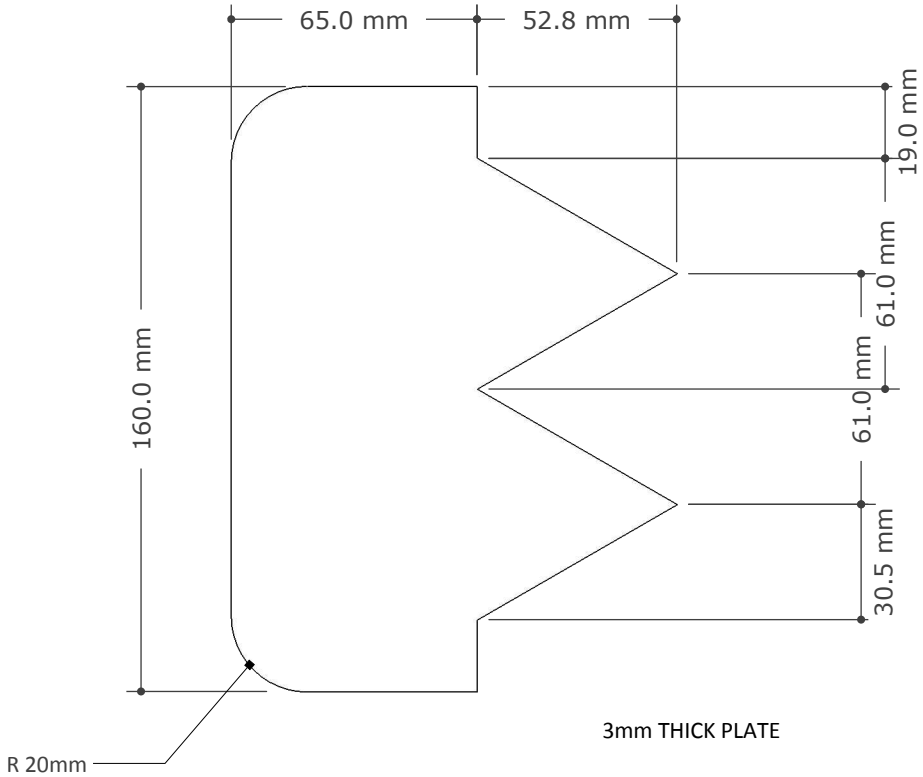

P4 **TOP VIEW**
SCALE: 1:2

Earth Links
519 Seabright Ave., Suite 216 • Santa Cruz, CA 95062
www.earthlinksinc.org • elinks@cruzio.com • 831-457-0414

PROJECT:

MANDAVA WEEDER

ISSUE: **Oct 01, 2016**

SHEET: **FIXED TEETH**

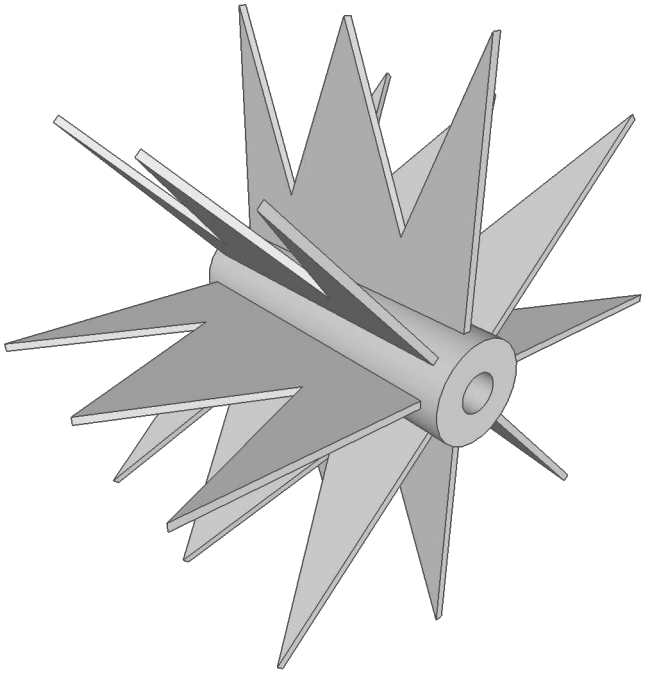

3D4 **PERSPECTIVE**
SCALE: NTS

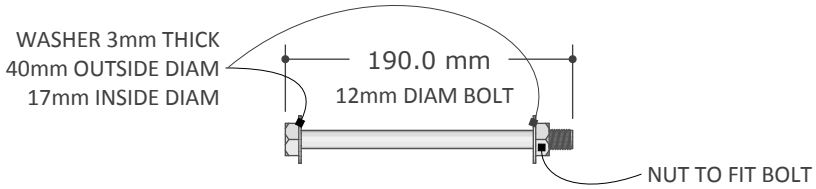

E4 **BOLT SIDE VIEW**
SCALE: 1:5

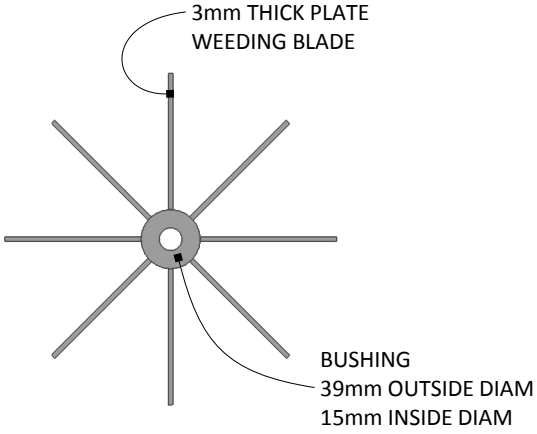

E4 **SIDE VIEW**
SCALE: 1:5

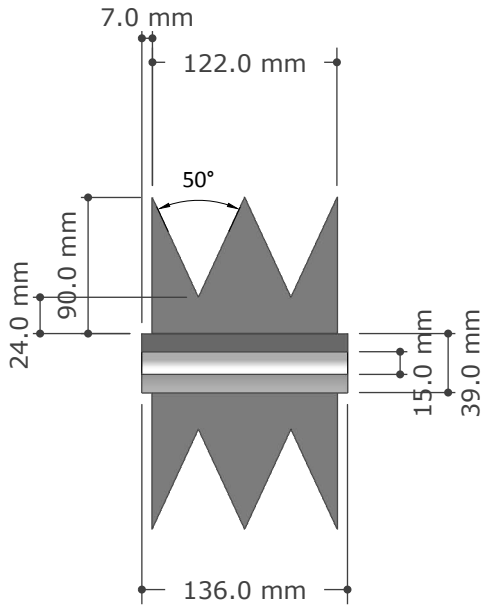

S2 **SECTION**
SCALE: 1:5

Earth Links
519 Seabright Ave., Suite 216 • Santa Cruz, CA 95062
www.earthlinksinc.org • elinks@cruzio.com • 831-457-0414

PROJECT:

MANDAVA WEEDER

ISSUE: **Oct 01, 2016**

SHEET: **ROTOR ASSEMBLY**

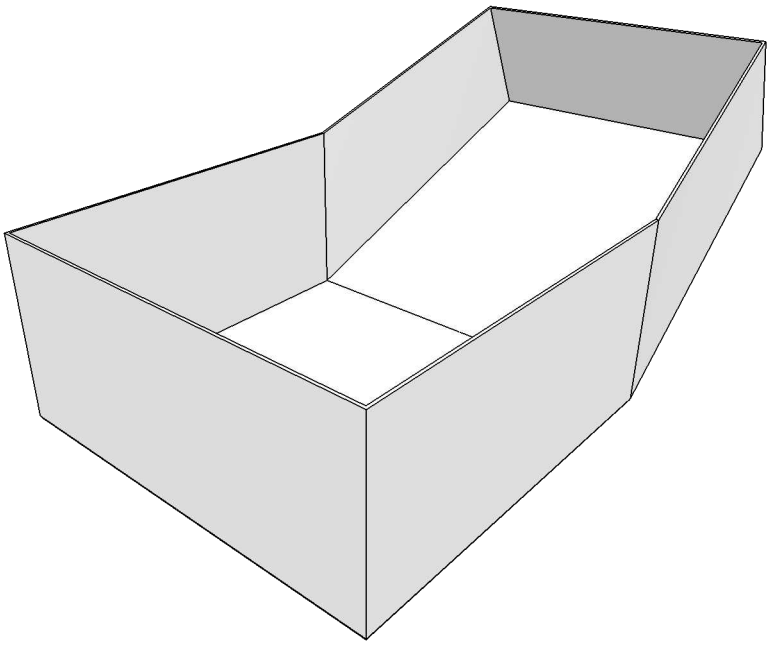

3D5 **PERSPECTIVE**
SCALE: NTS

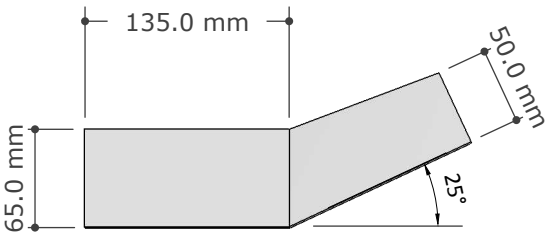

1mm THICK PLATE

E4 **SIDE VIEW**
SCALE: 1:5

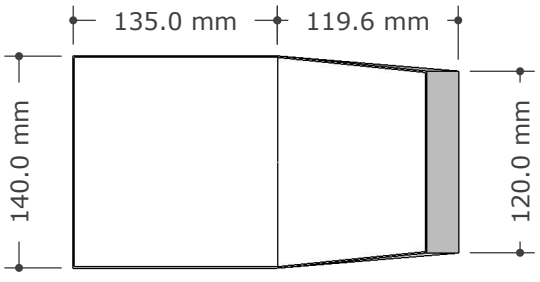

P5 **TOP VIEW**
SCALE: 1:5

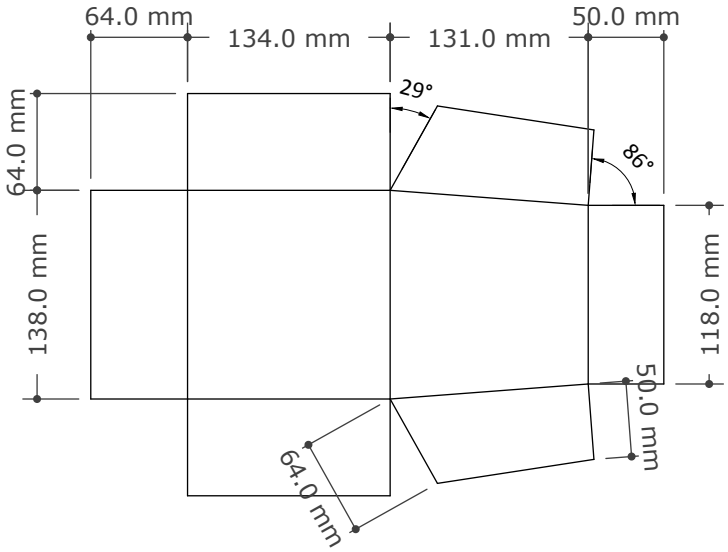

P6 **UNFOLDED PLAN**
SCALE: 1:5

Earth Links
519 Seabright Ave., Suite 216 • Santa Cruz, CA 95062
www.earthlinksinc.org • elinks@cruzio.com • 831-457-0414

PROJECT:

MANDAVA WEEDER

ISSUE: **Oct 01, 2016**

SHEET: **FLOAT**

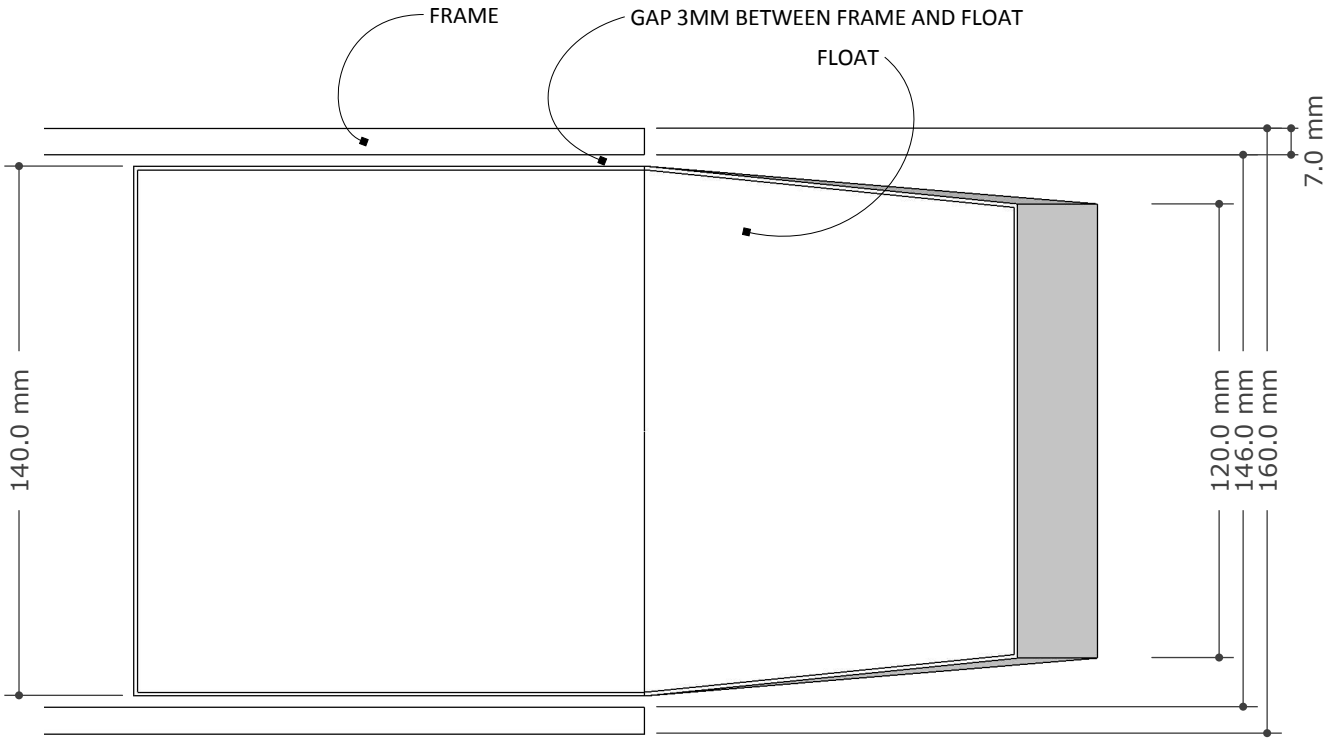

AC1 **TOP VIEW FLOAT**
SCALE: 1:2

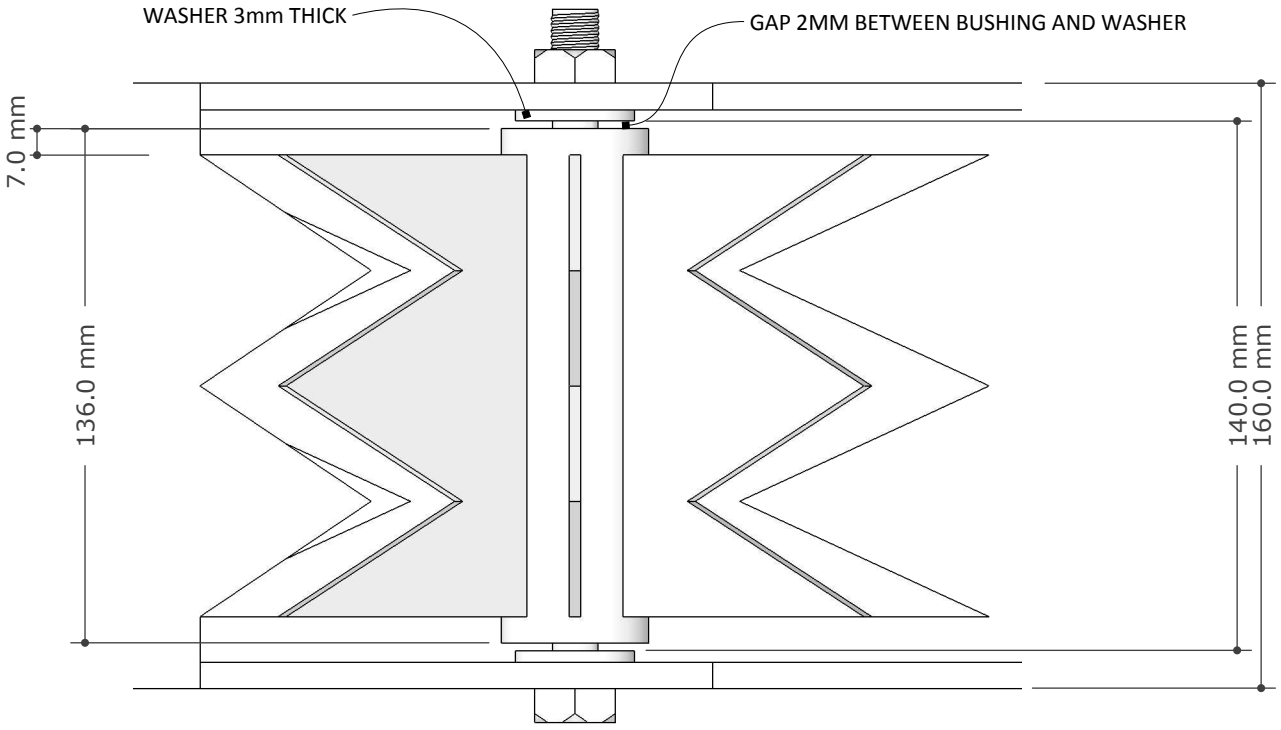

AC2 **TOP VIEW ROTOR**
SCALE: 1:2

Earth Links
519 Seabright Ave., Suite 216 • Santa Cruz, CA 95062
www.earthlinksinc.org • elinks@cruzio.com • 831-457-0414

PROJECT:

MANDAVA WEEDER

ISSUE: **Oct 01, 2016**

SHEET: **AOC 01 & 02**

ORIGINAL DRAWINGS DO NOT ESTABLISH RELATIVE, VERTICAL AND/OR HORIZONTAL DIMENSIONS BETWEEN FRAME AND FLOAT.
VERTICAL DIMENSION AFFECTS DEPTH OF CUT BY WEEDING BLADES

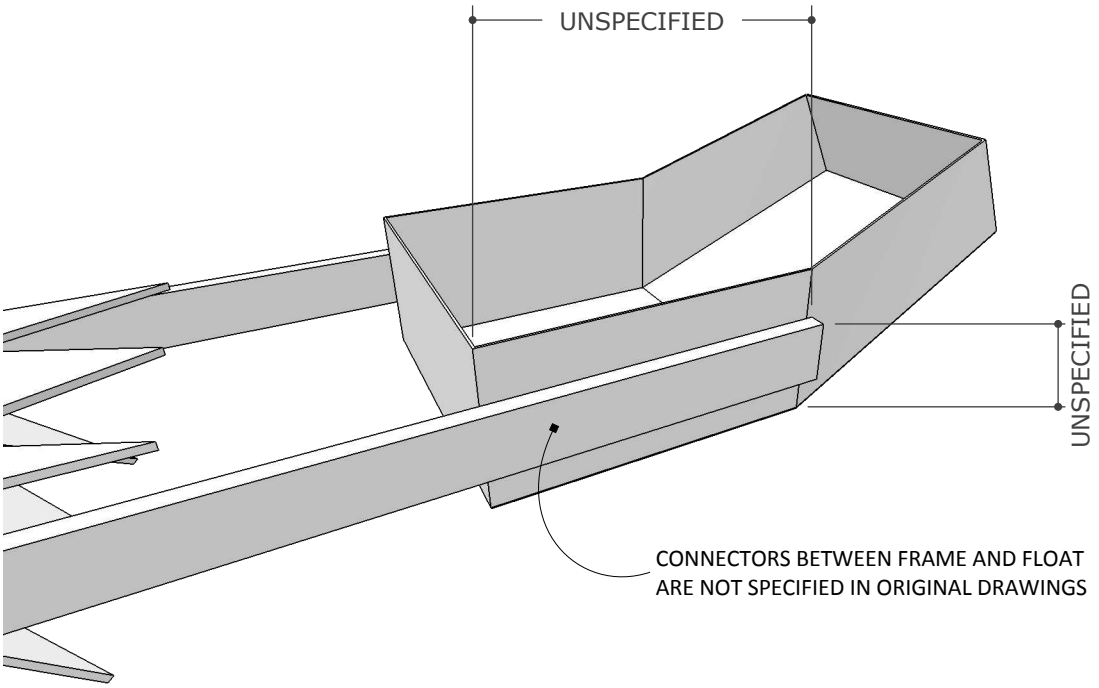

AC3 **FLOAT PERSPECTIVE**
SCALE: 1:2

Earth Links
519 Seabright Ave., Suite 216 • Santa Cruz, CA 95062
www.earthlinksinc.org • elinks@cruzio.com • 831-457-0414

PROJECT:

MANDAVA WEEDER

ISSUE: **Oct 01, 2016**

SHEET: **AOC 03**