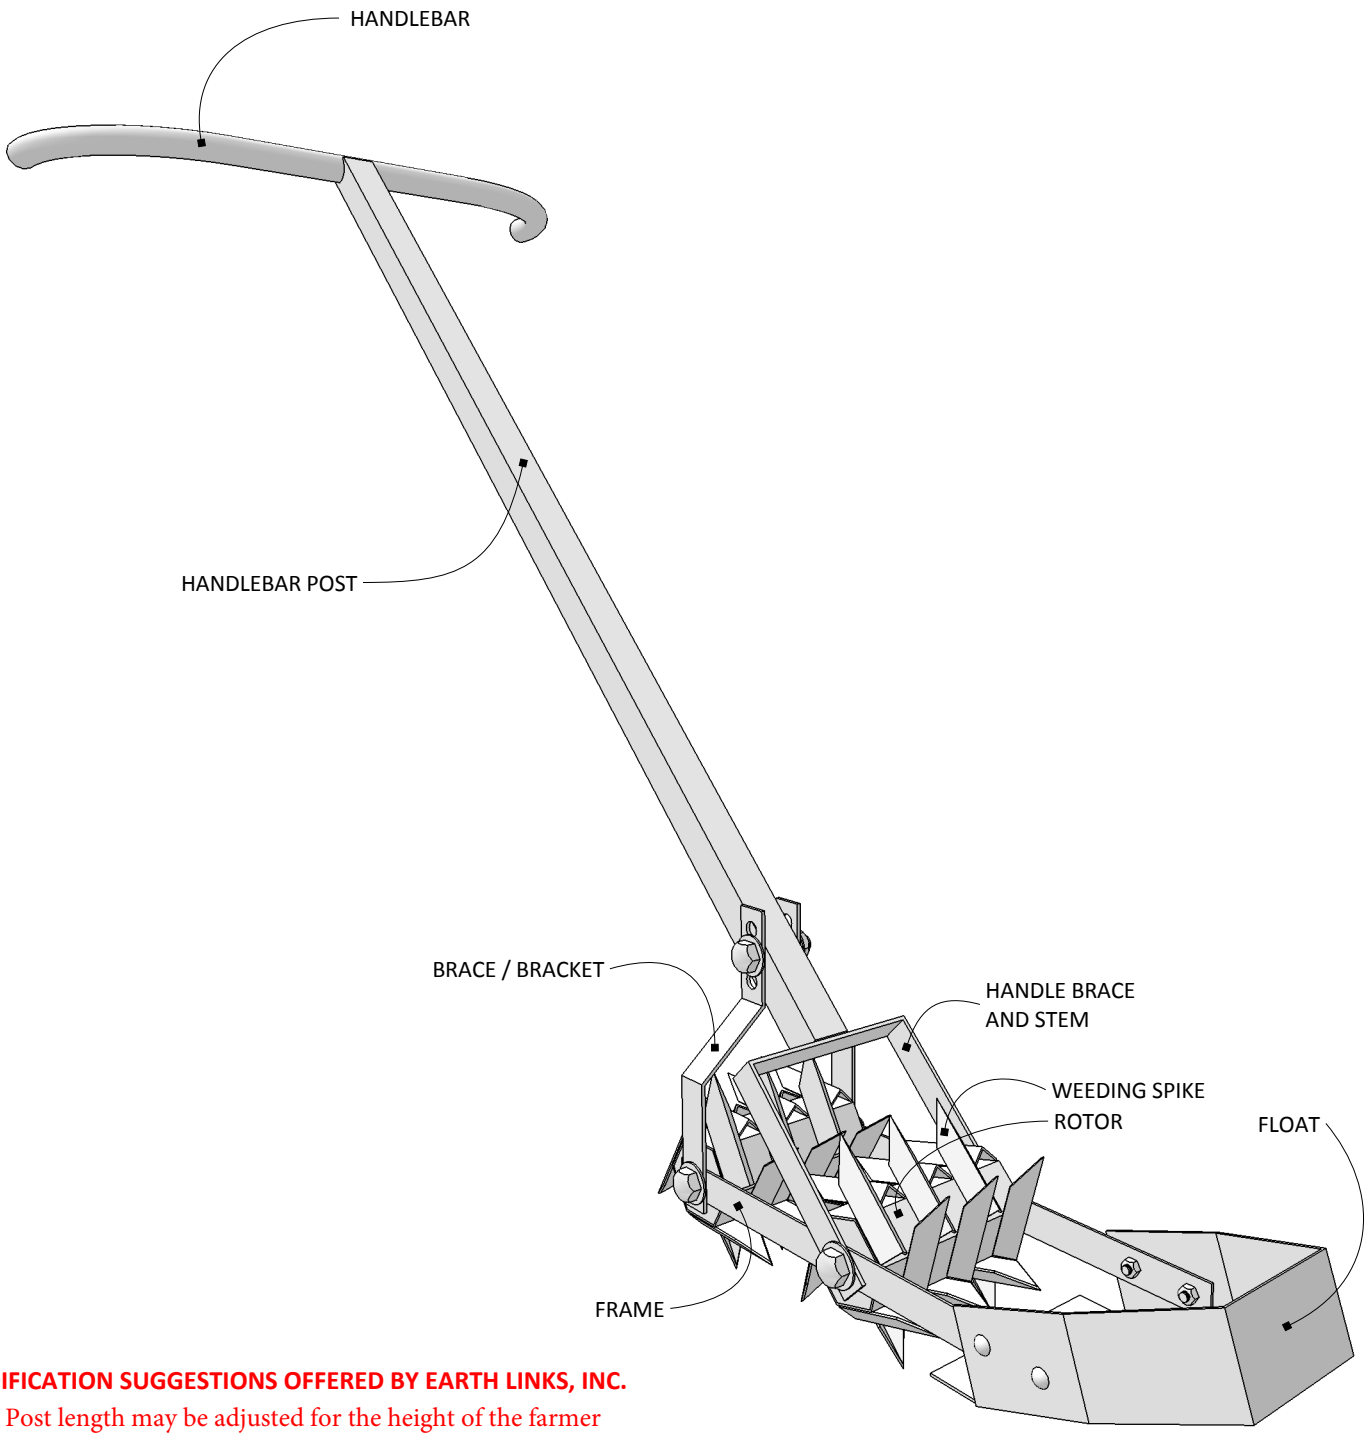

MODIFICATION SUGGESTIONS OFFERED BY EARTH LINKS, INC.

- Post length may be adjusted for the height of the farmer
- Different materials may be used based on availability:
  - Square Tubing
  - Angle Iron/Flat Iron
  - Round Tubing

Earth Links
519 Seabright Ave., Suite 216 • Santa Cruz, CA 95062
www.earthlinksinc.org • elinks@cruzio.com • 831-457-0414

PROJECT:

AfricaRice Rotary Weeder

http://www.ricehub.org/RT/weeds/weeders/

ISSUE: **Nov 04, 2015**

SHEET: **PERSPECTIVE**

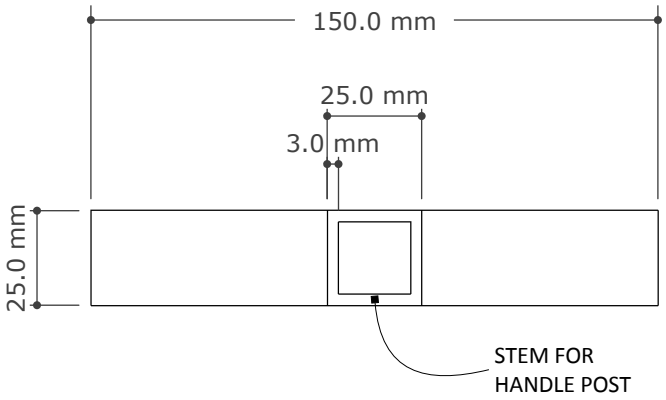

P2 **HANDLE BRACE TOP VIEW**
SCALE: 1:2

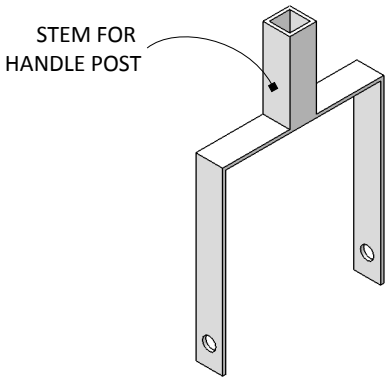

3D1 **HANDLE BRACE PERSPECTIVE**
SCALE: 1:2

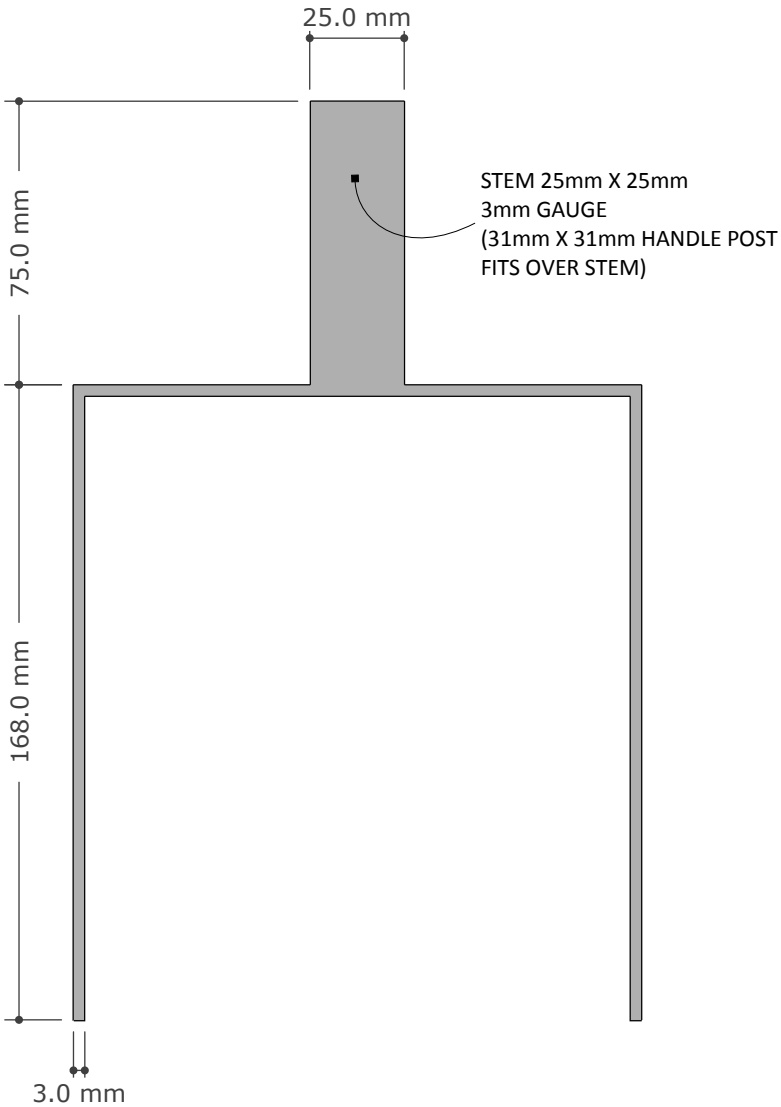

E2 **HANDLE BRACE FRONT VIEW**
SCALE: 1:2

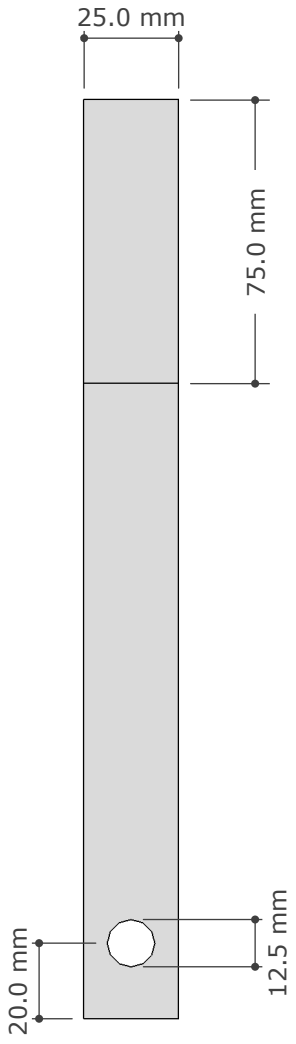

E3 **HANDLE BRACE FRONT VIEW**
SCALE: 1:2

Earth Links
519 Seabright Ave., Suite 216 • Santa Cruz, CA 95062
www.earthlinksinc.org • elinks@cruzio.com • 831-457-0414

PROJECT:
AfricaRice Rotary Weeder

ISSUE: **Nov 04, 2015**
SHEET: **HANDLE BRACE**

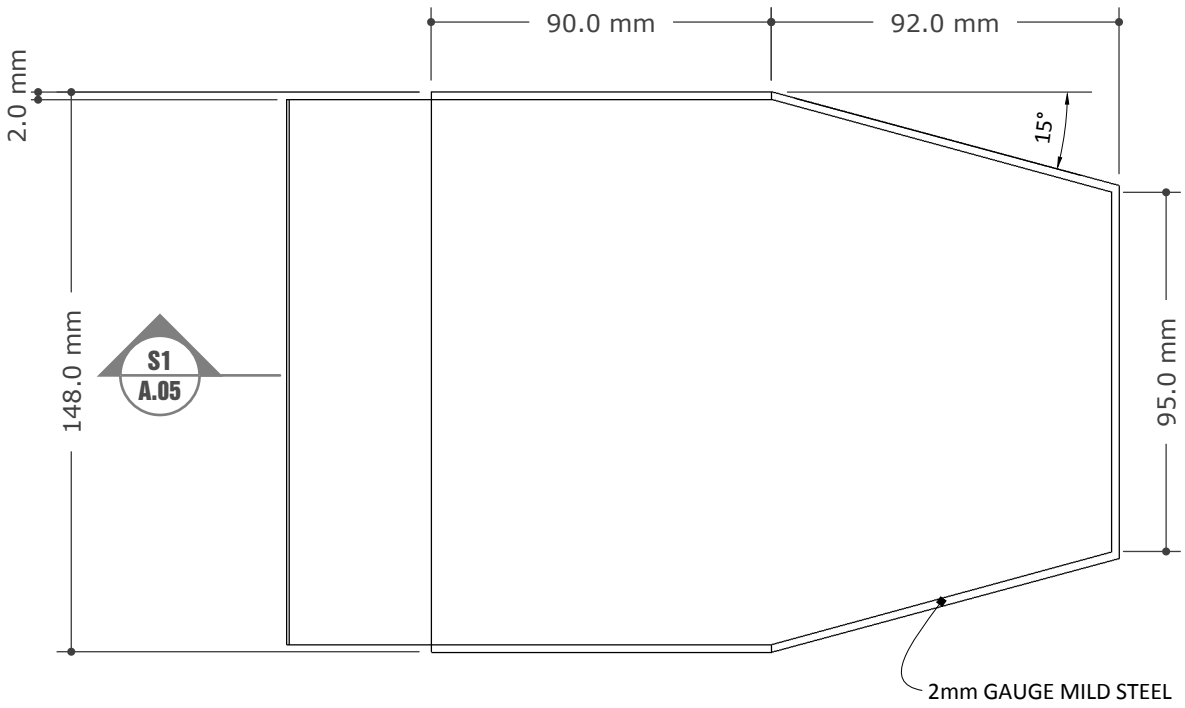

P4 **FLOAT TOP VIEW**
SCALE: 1:2

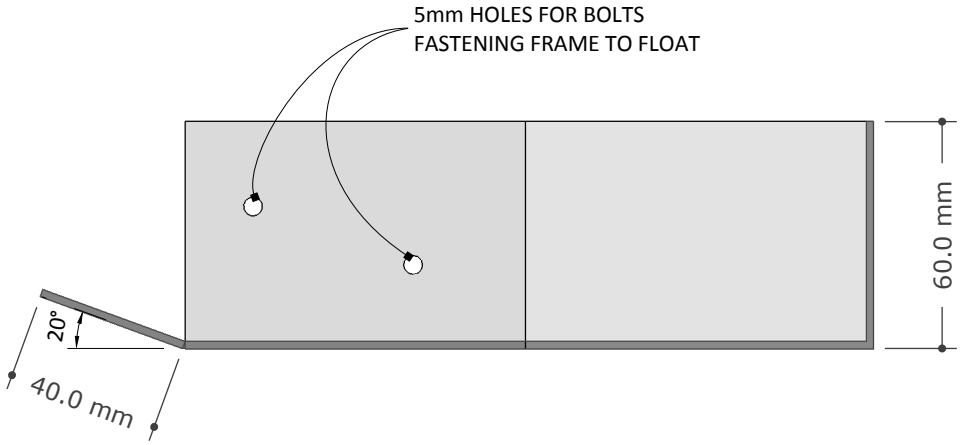

S2 **FLOAT SECTION**
SCALE: 1:2

Earth Links
519 Seabright Ave., Suite 216 • Santa Cruz, CA 95062
www.earthlinksinc.org • elinks@cruzio.com • 831-457-0414

PROJECT:

AfricaRice Rotary Weeder

ISSUE: **Nov 04, 2015**

SHEET: **FLOAT; TOP & SECTION SIDE VIEW**

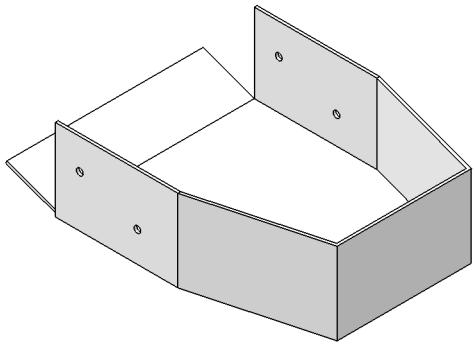

3D4 FLOAT PERSPECTIVE
SCALE: NTS

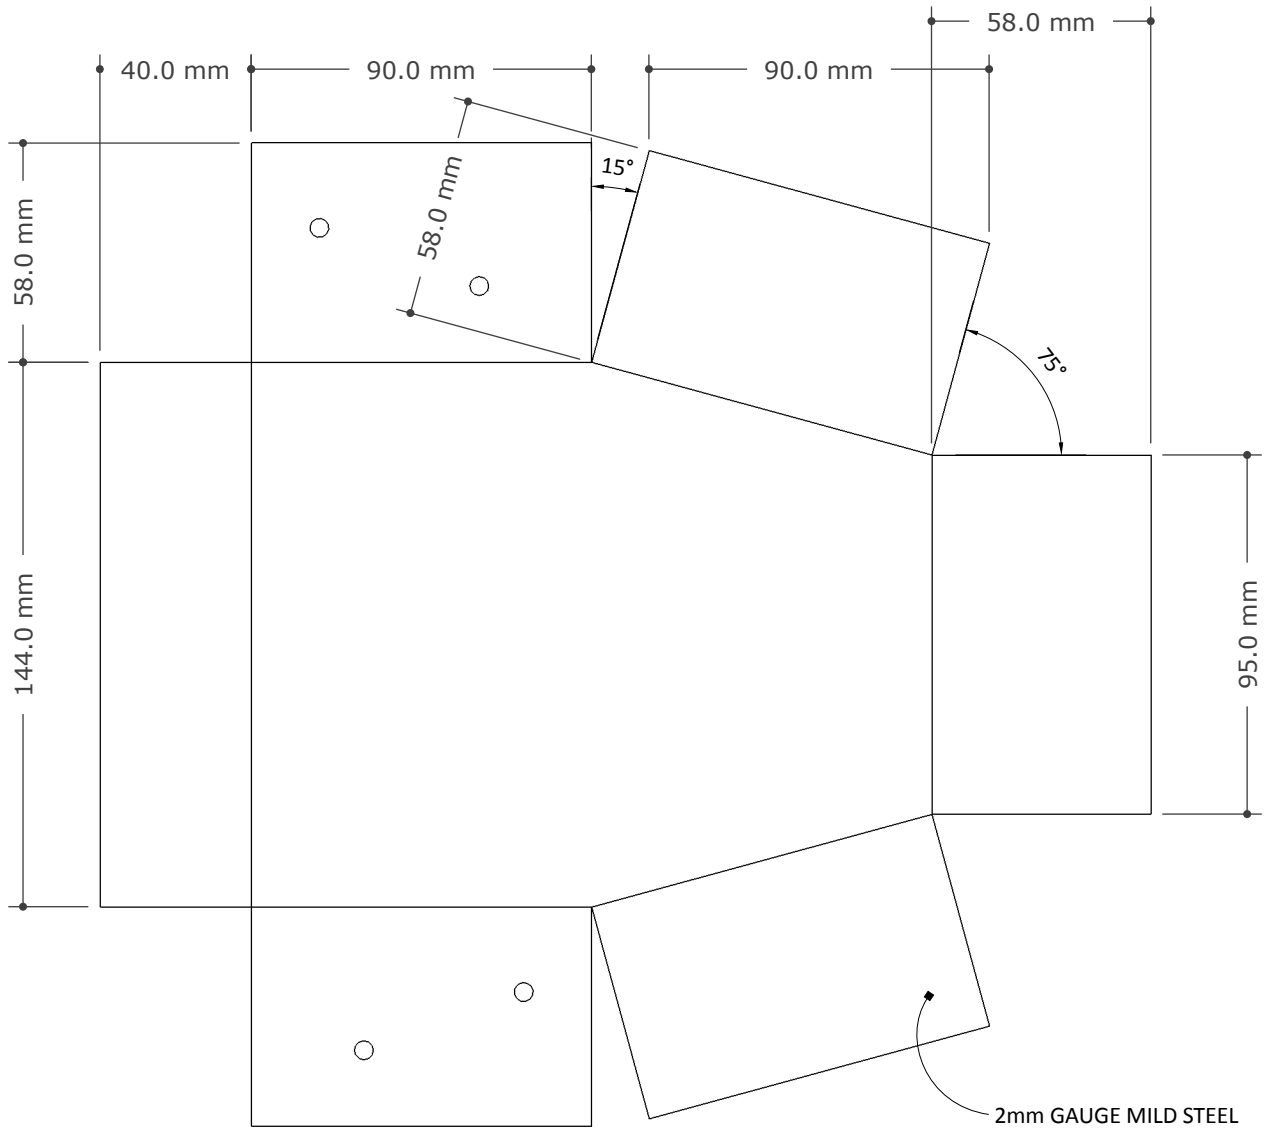

Templates of this float diagram could be distributed for accurate replication.

P5 FLOAT UNFOLDED PLAN
SCALE: 1:2

Earth Links
519 Seabright Ave., Suite 216 • Santa Cruz, CA 95062
www.earthlinksinc.org • elinks@cruzio.com • 831-457-0414

PROJECT:

AfricaRice Rotary Weeder

ISSUE: **Nov 04, 2015**

SHEET: **FLOAT; PERSPECTIVE & UNFOLDED PLAN**

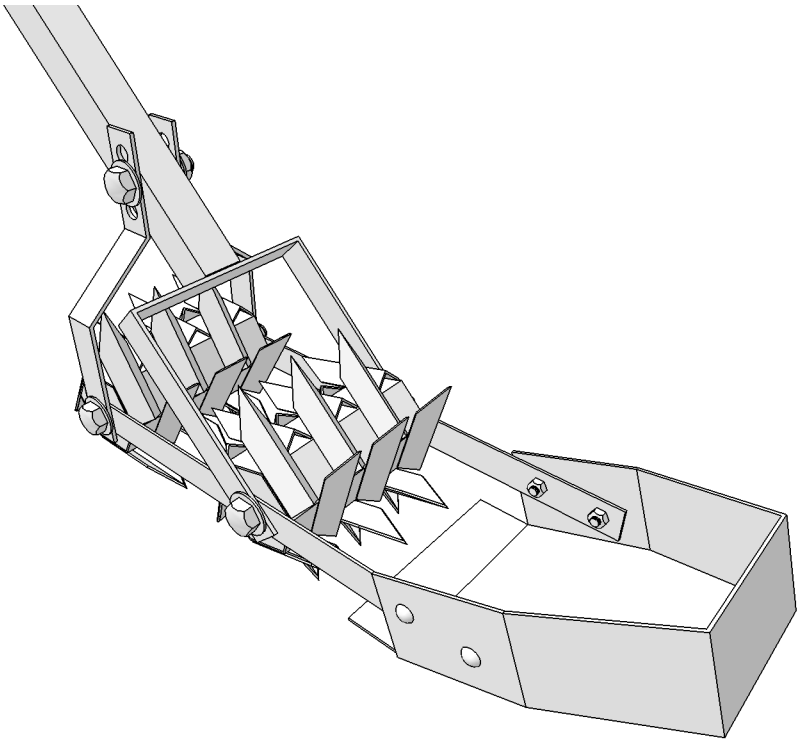

3D5 **PERSPECTIVE FRONT/RIGHT**
SCALE: NTS

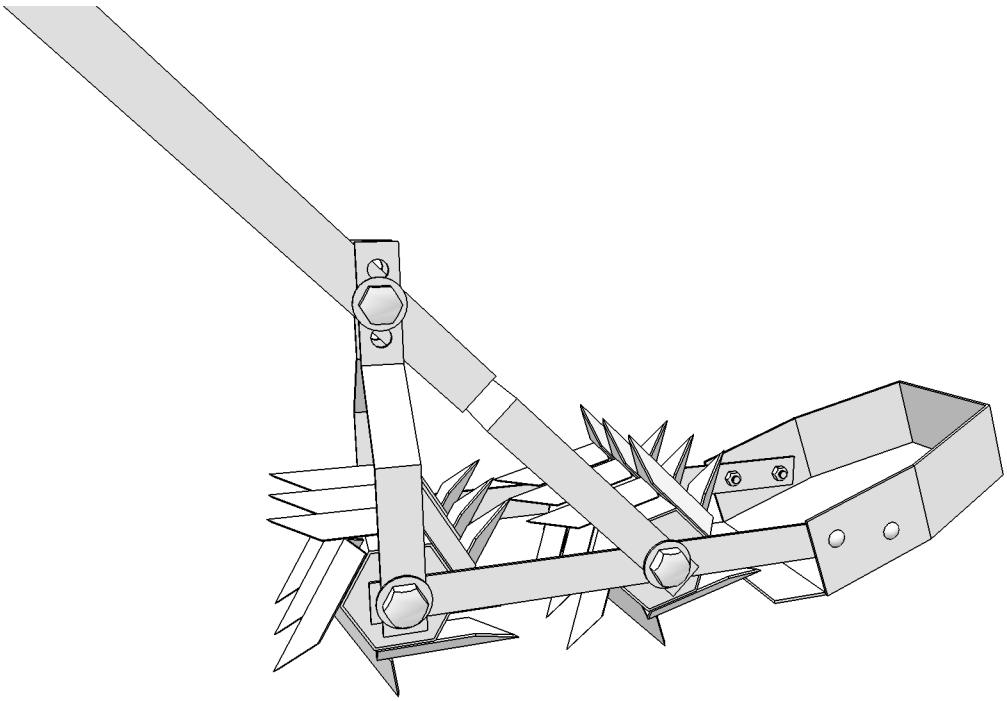

3D6 **PERSPECTIVE BACK/RIGHT**
SCALE: NTS

Earth Links
519 Seabright Ave., Suite 216 • Santa Cruz, CA 95062
www.earthlinksinc.org • elinks@cruzio.com • 831-457-0414

PROJECT:

AfricaRice Rotary Weeder

ISSUE: **Nov 04, 2015**

SHEET: **PERSPECTIVES**

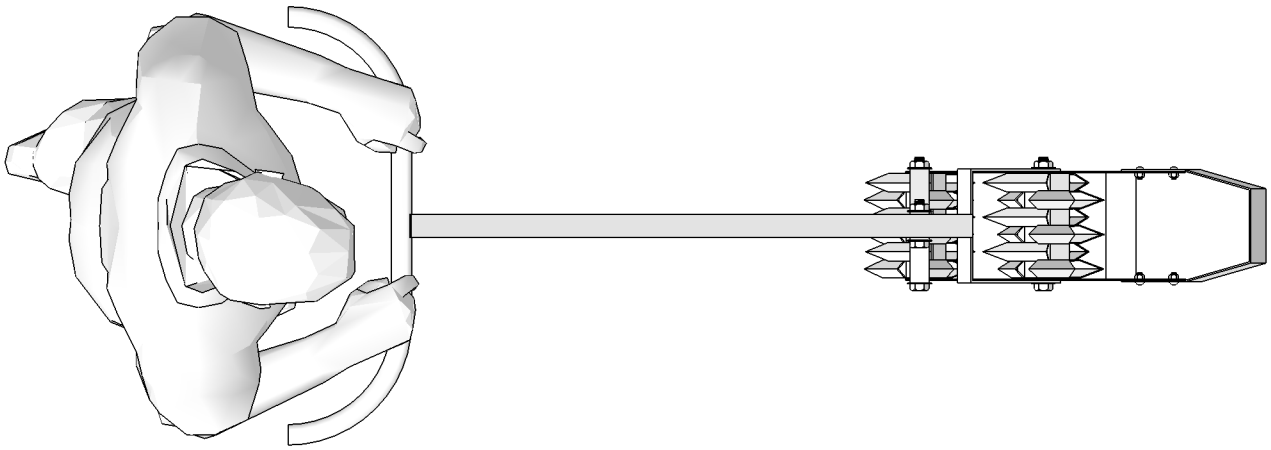

P6 **TOP VIEW**
SCALE: 1:10

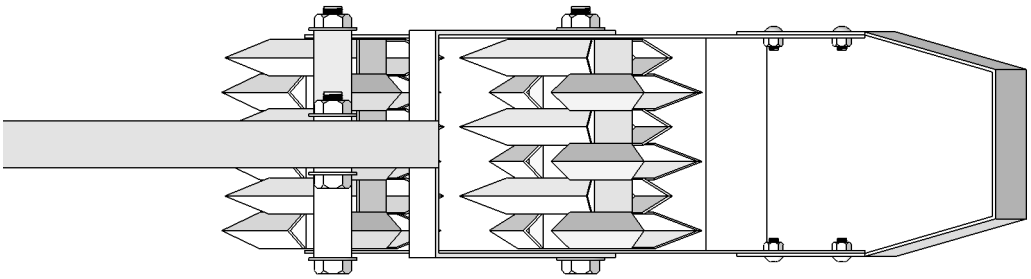

P7 **TOP VIEW CLOSE-UP**
SCALE: 1:5

Earth Links
519 Seabright Ave., Suite 216 • Santa Cruz, CA 95062
www.earthlinksinc.org • elinks@cruzio.com • 831-457-0414

PROJECT:

AfricaRice Rotary Weeder

ISSUE: **Nov 04, 2015**

SHEET: **TOP VIEWS**

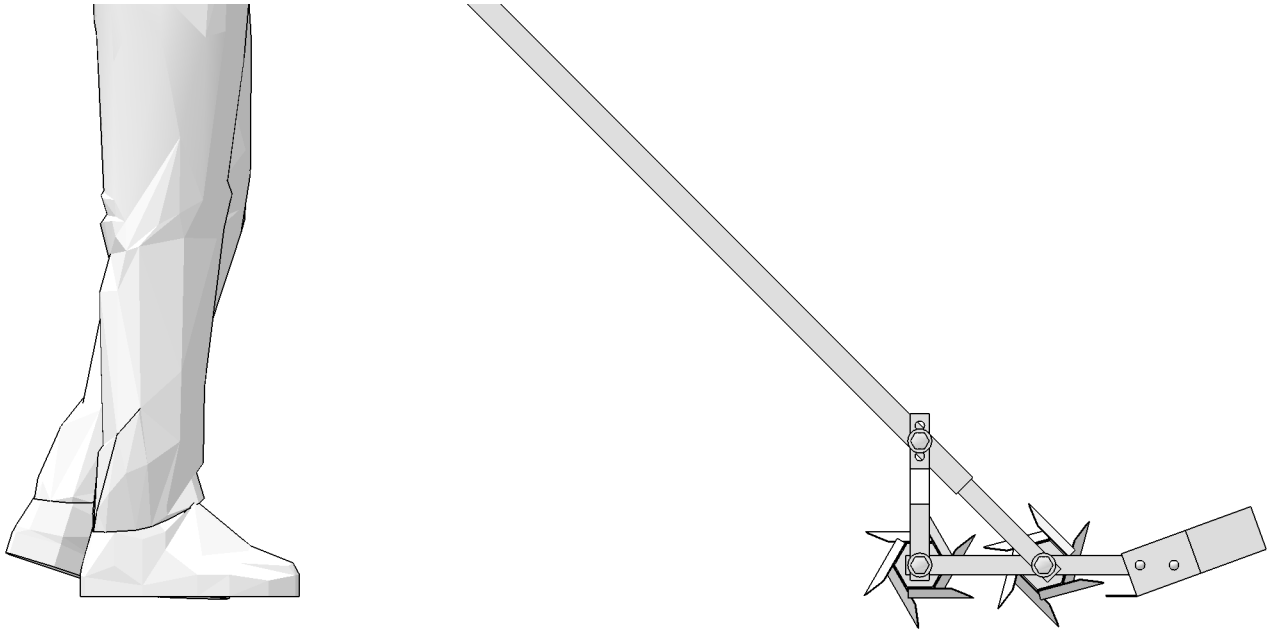

E9 **SIDE VIEW**
SCALE: 1:10

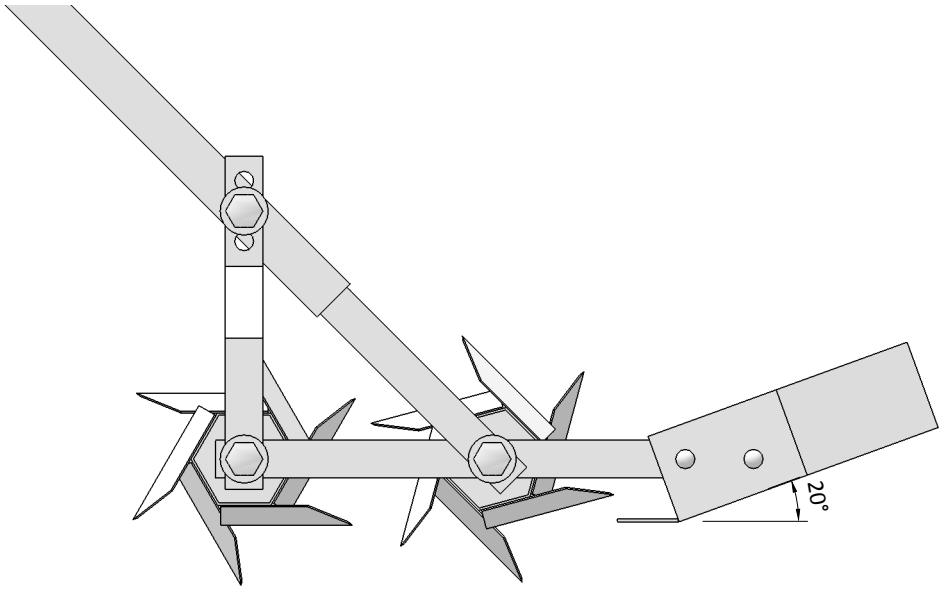

E10 **SIDE VIEW CLOSE-UP**
SCALE: 1:5

Earth Links
519 Seabright Ave., Suite 216 • Santa Cruz, CA 95062
www.earthlinksinc.org • elinks@cruzio.com • 831-457-0414

PROJECT:

AfricaRice Rotary Weeder

ISSUE: **Nov 04, 2015**

SHEET: **SIDE VIEWS**