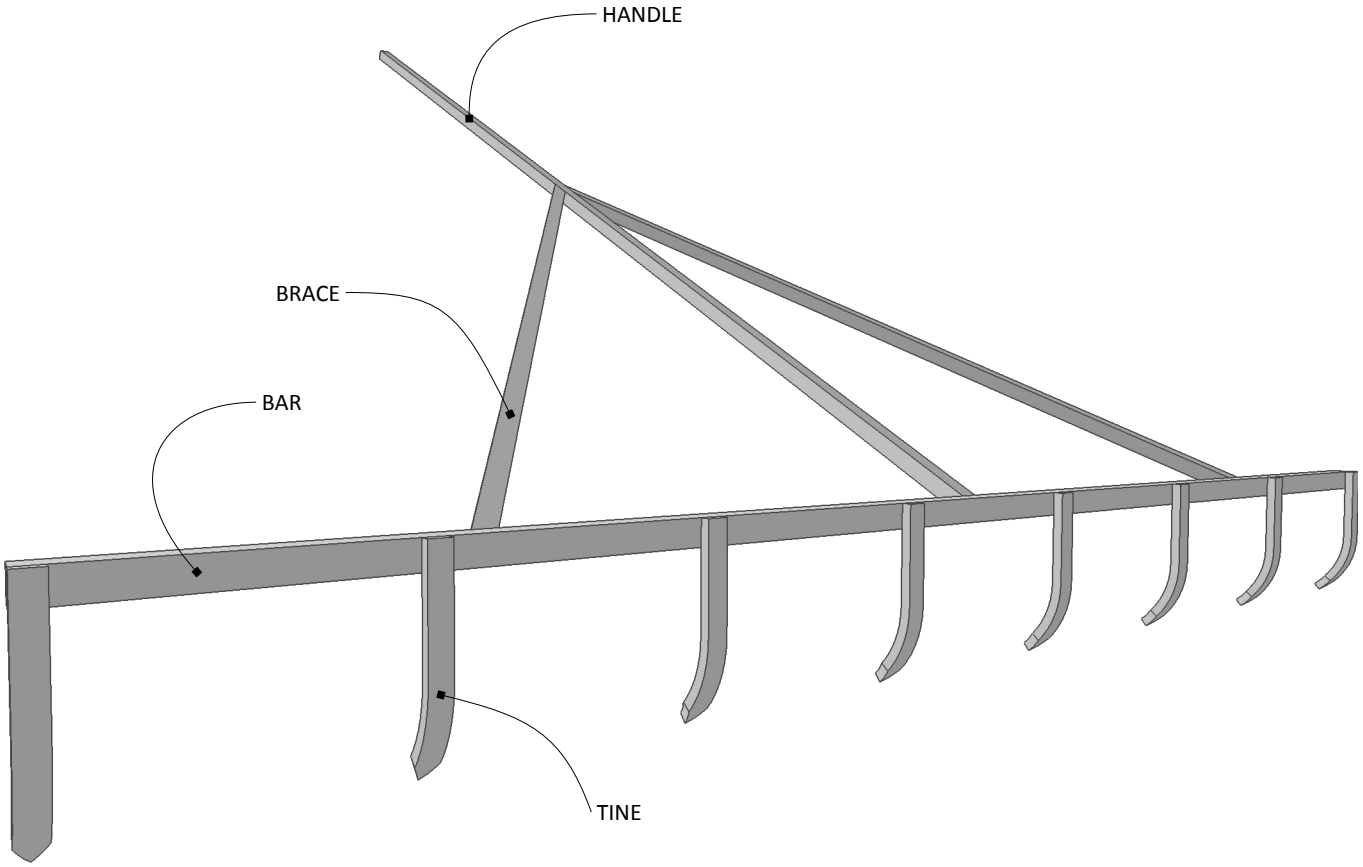

3D1 PESPECTIVE
SCALE: NTS

Earth Links
519 Seabright Ave., Suite 216 • Santa Cruz, CA 95062
www.earthlinksinc.org • elinks@cruzio.com • 831-457-0414

PROJECT:

SRI STEEL RAKE MARKER

ISSUE: **Jan 02, 2016**

SHEET: **PERSPECTIVE**

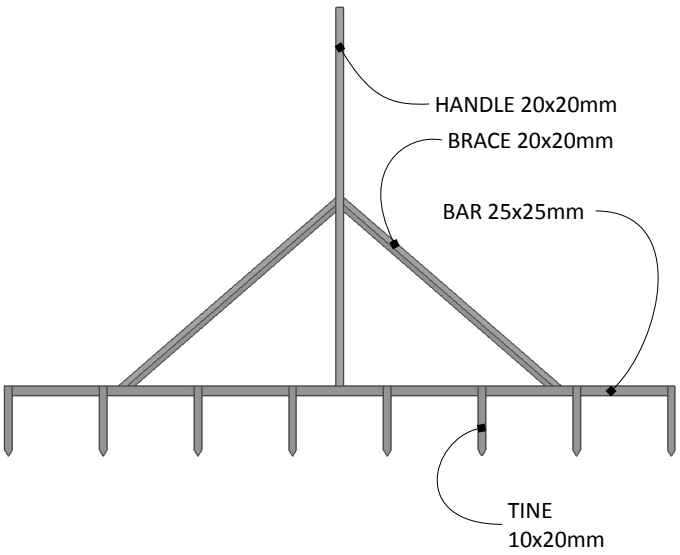

E1 **FRONT VIEW**
SCALE: 1:20

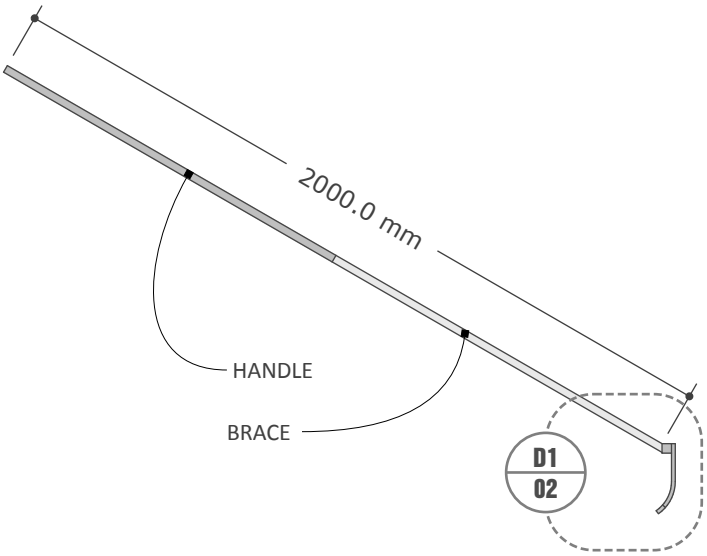

E2 **SIDE VIEW**
SCALE: 1:20

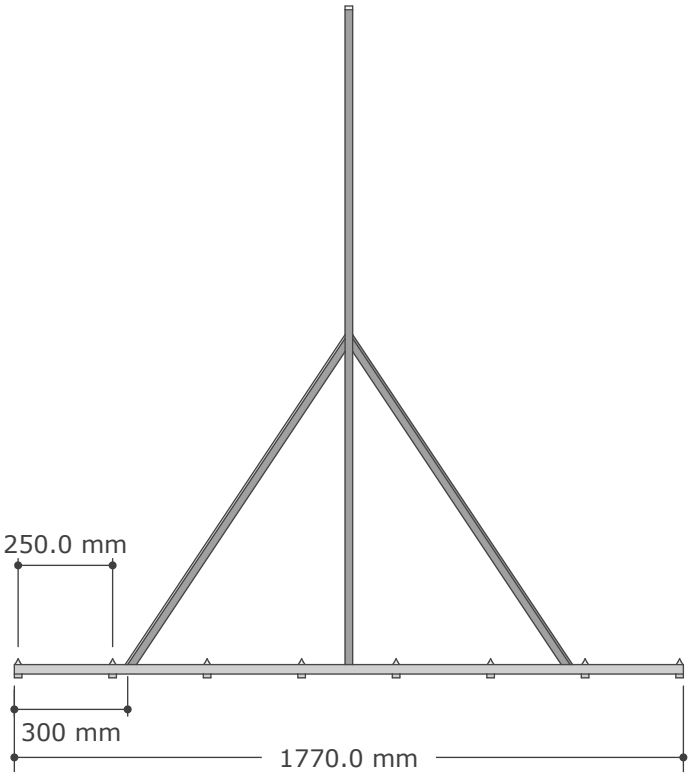

P1 **TOP VIEW**
SCALE: 1:20

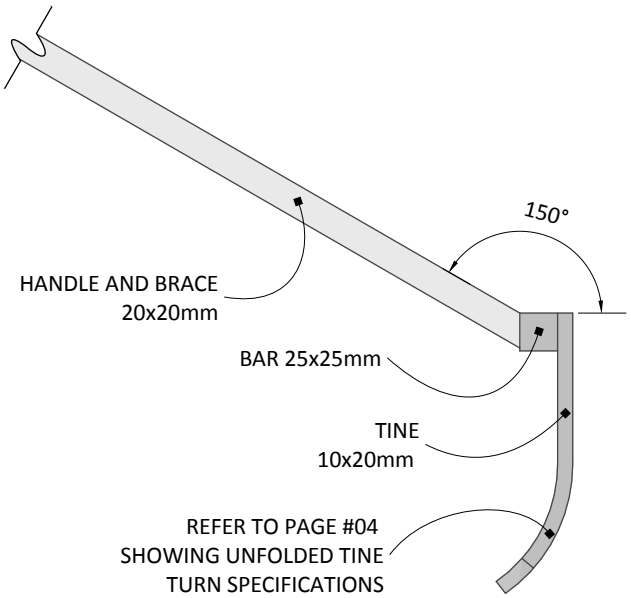

D1 **BAR & TINE DETAIL SIDE VIEW**
SCALE: 1:5

Earth Links
519 Seabright Ave., Suite 216 • Santa Cruz, CA 95062
www.earthlinksinc.org • elinks@cruzio.com • 831-457-0414

PROJECT:

SRI STEEL RAKE MARKER

ISSUE: **Jan 02, 2016**

SHEET: **TOP, FRONT & SIDE VIEWS**

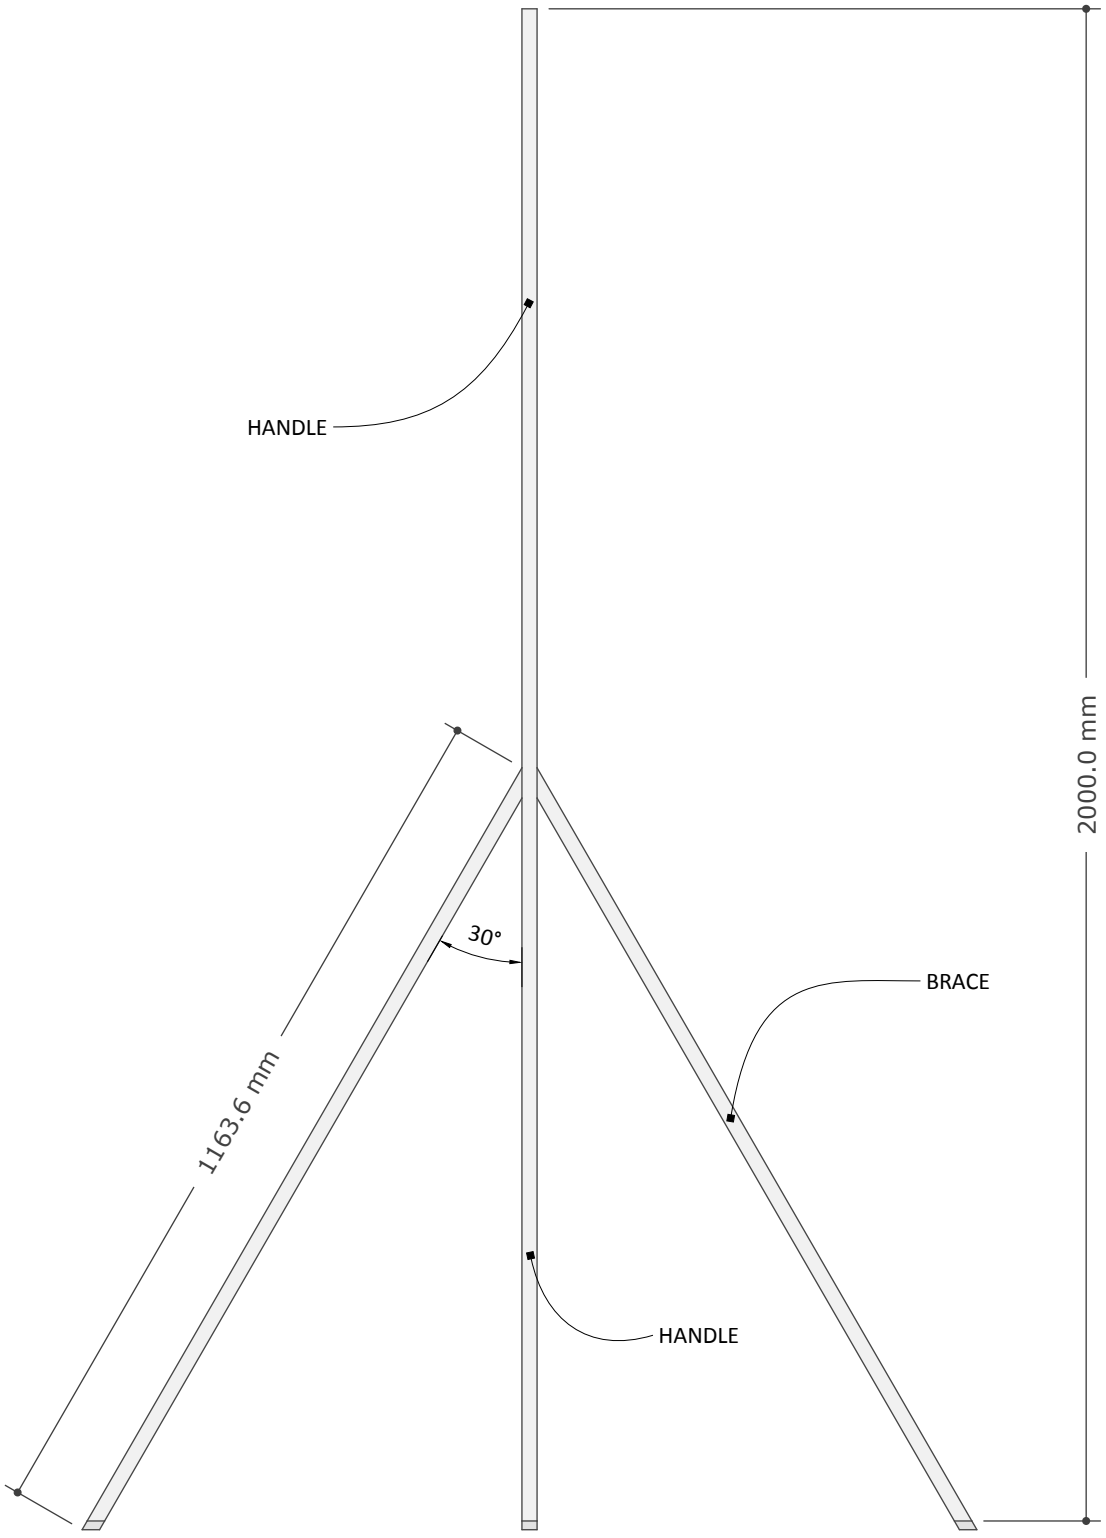

P2 **HANDLE ASSEMBLY TOP VIEW**
SCALE: 1:10

Earth Links
519 Seabright Ave., Suite 216 • Santa Cruz, CA 95062
www.earthlinksinc.org • elinks@cruzio.com • 831-457-0414

PROJECT:

SRI STEEL RAKE MARKER

ISSUE: **Jan 02, 2016**

SHEET: **HANDLE AND BRACE ASSEMBLY TOP VIEW**

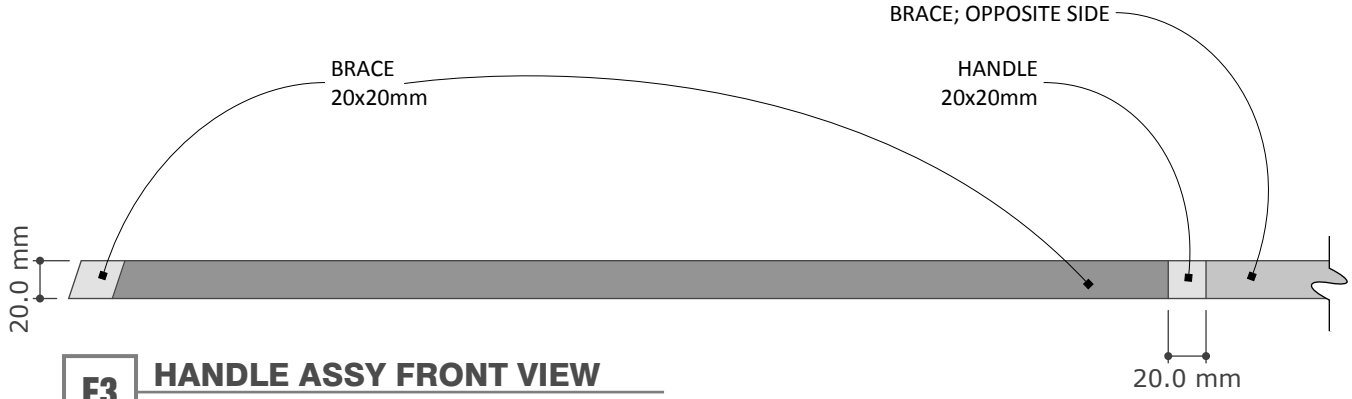

E3 HANDLE ASSY FRONT VIEW
SCALE: 1:3

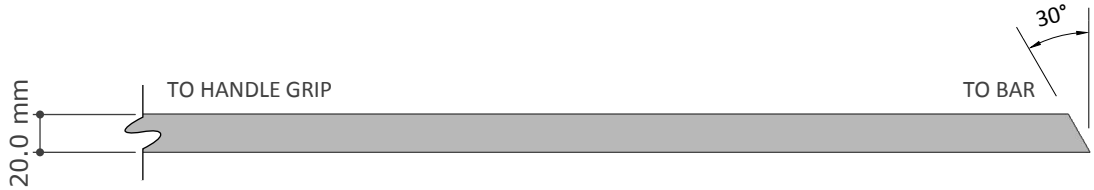

E4 HANDLE SIDE VIEW
SCALE: 1:3

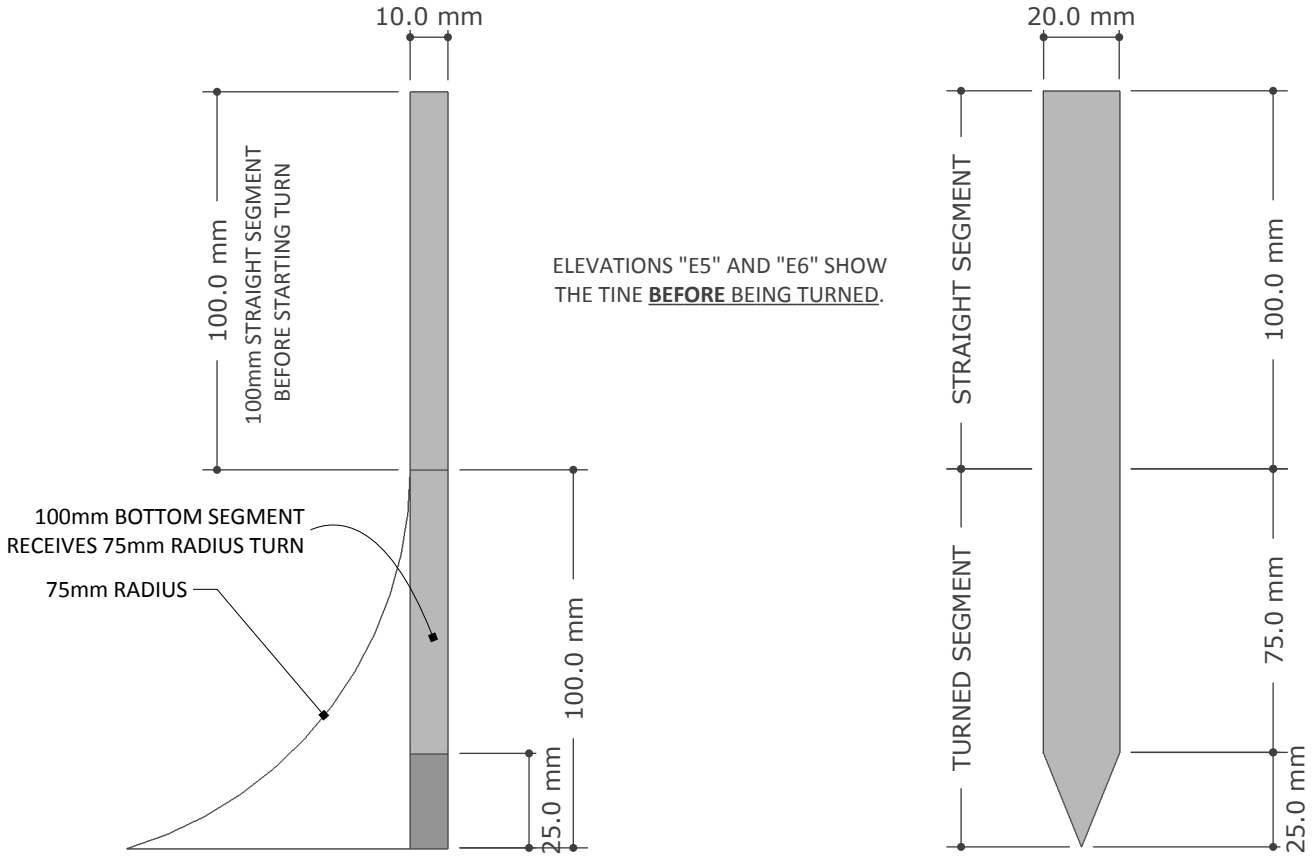

E5 UNFOLDED TINE SIDE VIEW
SCALE: 1:2

E6 UNFOLDED TINE FRONT VIEW
SCALE: 1:2

Earth Links
519 Seabright Ave., Suite 216 • Santa Cruz, CA 95062
www.earthlinksinc.org • elinks@cruzio.com • 831-457-0414

PROJECT:

SRI STEEL RAKE MARKER

ISSUE: **Jan 02, 2016**

SHEET: **HANDLE ASSY FRONT & SIDE - UNFOLDED TINE**